



Plan

Section


End trim for T-Grid
Option & Top Hat Option

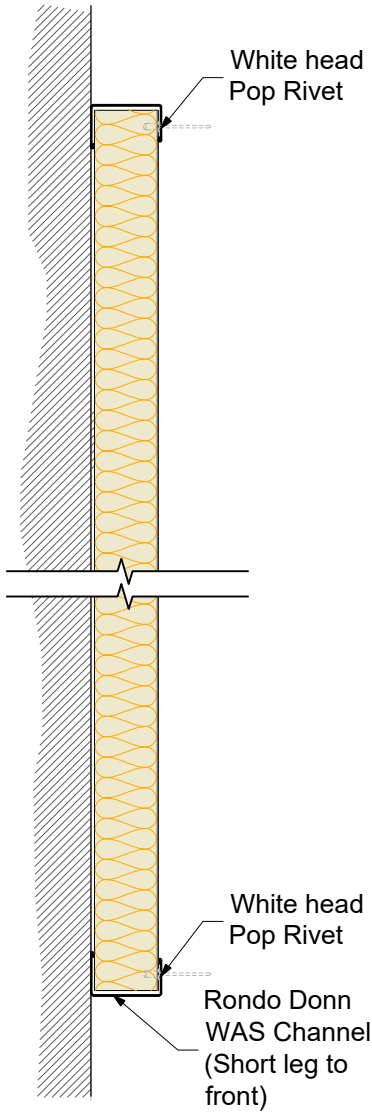


T-Grid Option

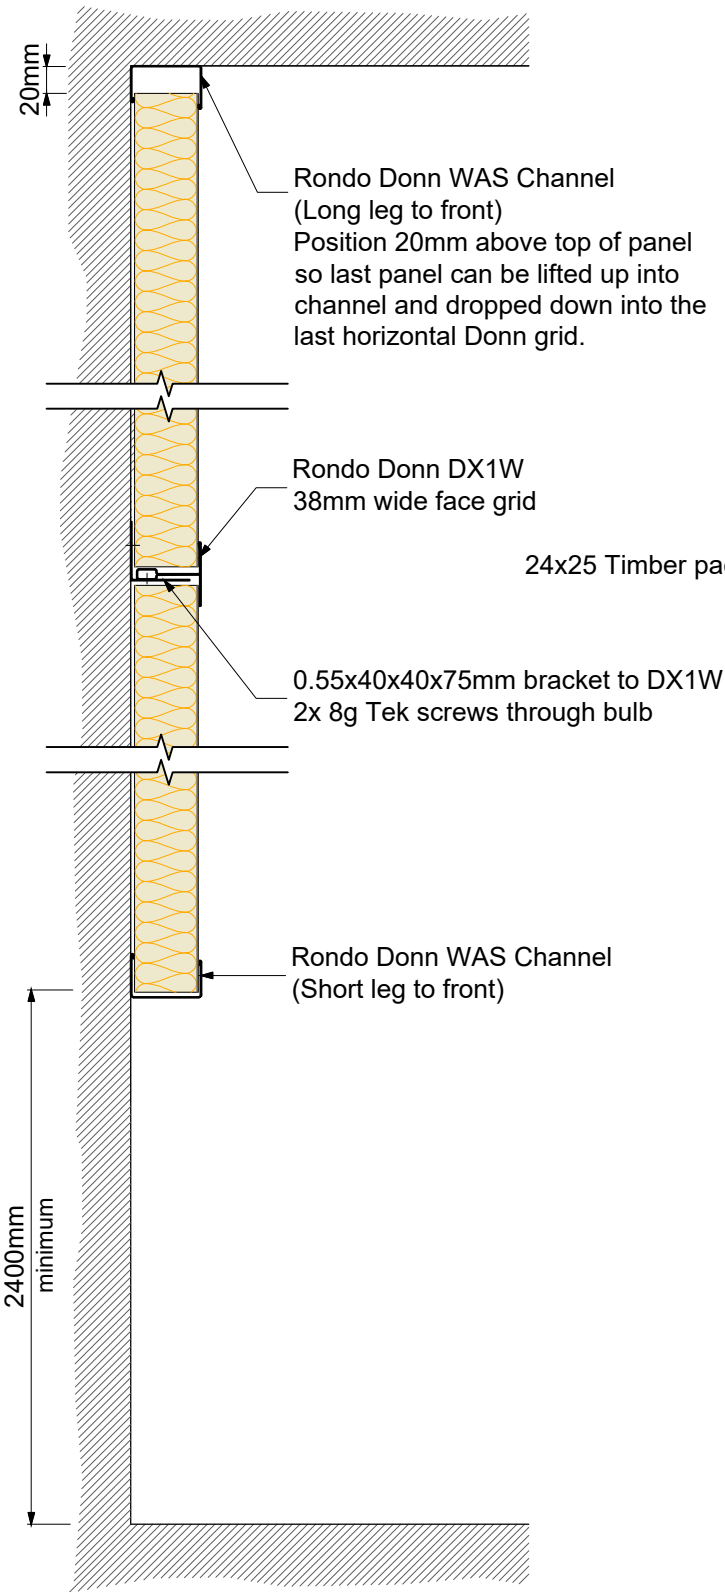

Top Hat Option

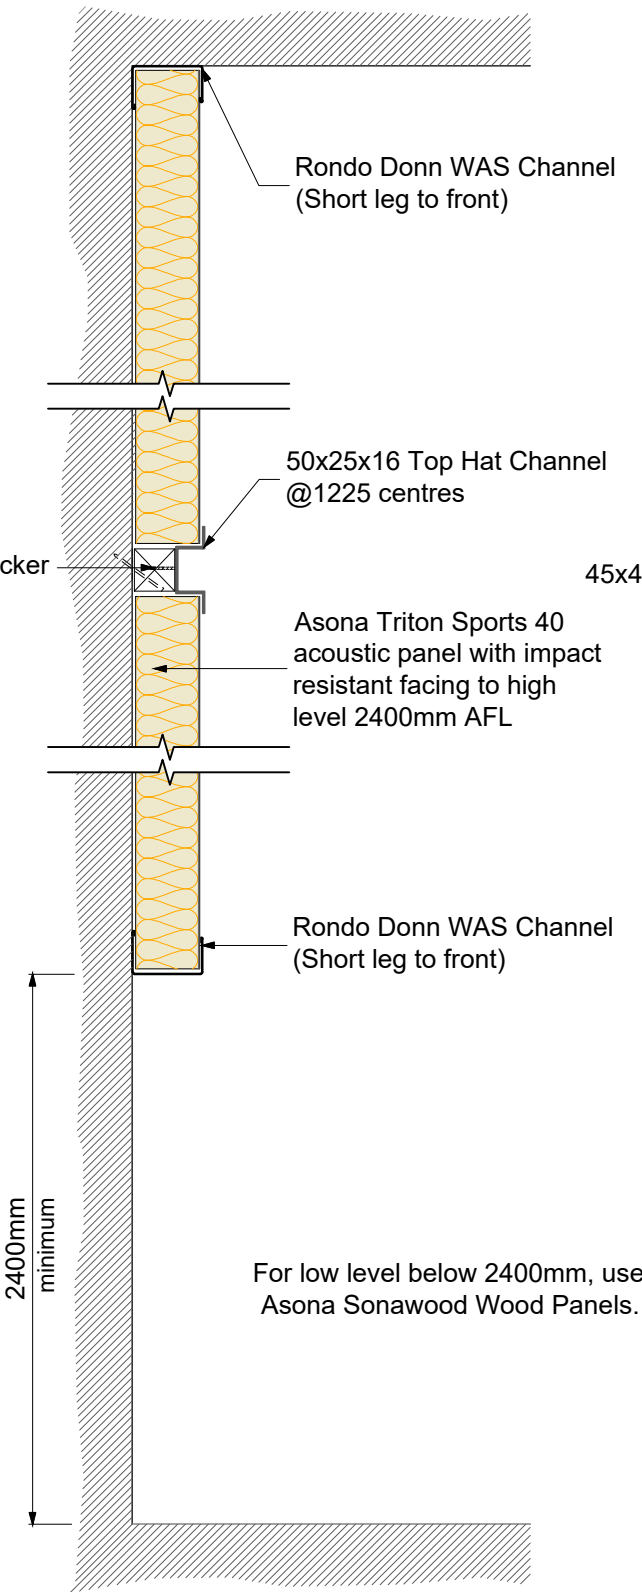

Timber Option

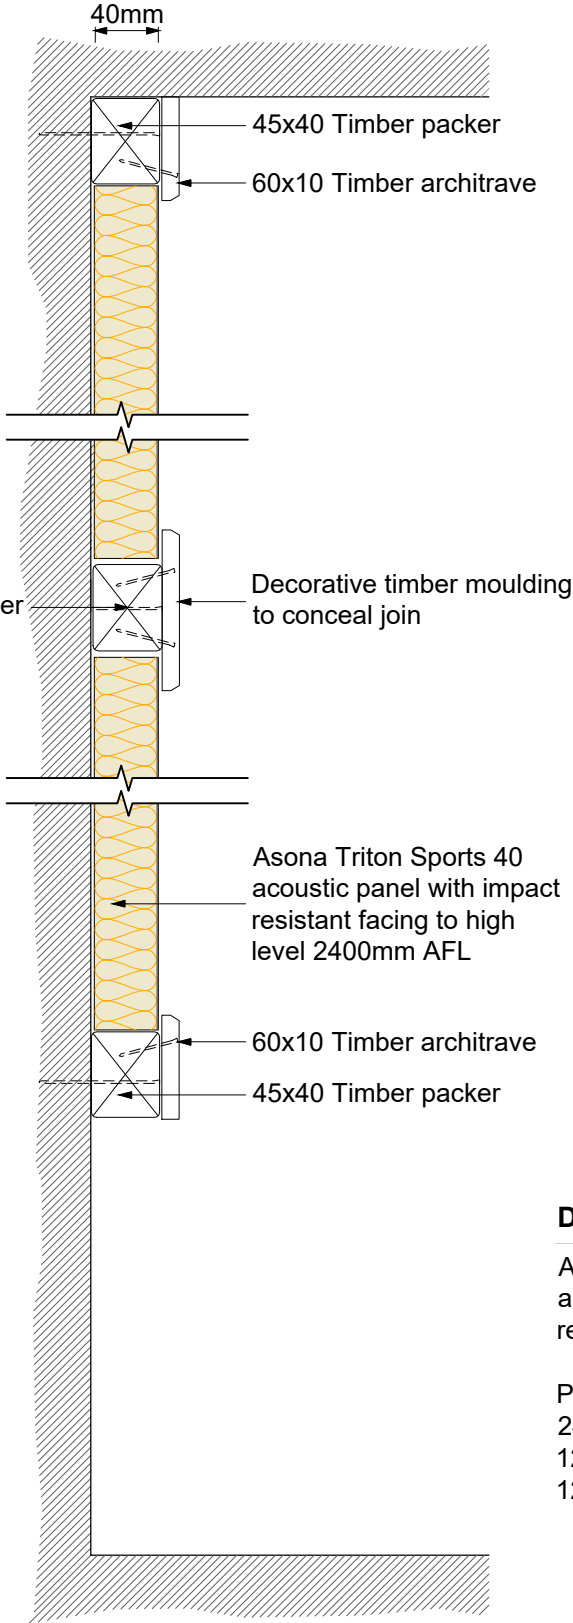

Description:

Asona Triton Sports 40 acoustic panel with impact resistant facing.

Panel sizes vary:
2400mm x 1200mm x 40mm
1200mm x 1200mm x 40mm
1200mm x 600mm x 40mm

asona

www.asona.co.nz

info@asona.co.nz

6 Mahunga Drive, Mangere Bridge
Auckland 2022, New Zealand
Tel: +64 9 525 6575

Wall Panel Cover Joint Options

Product: Asona Triton Sports 40 System

Customer:

Project Name:

Job Number:

APPROVED

Date: / /

Name:

Sign:

NOTES

View: Plan & Section

Drawing Number: TS-010 V5

Drawing Date: Sept 2026

Drawn by: YP

Scale: NTS